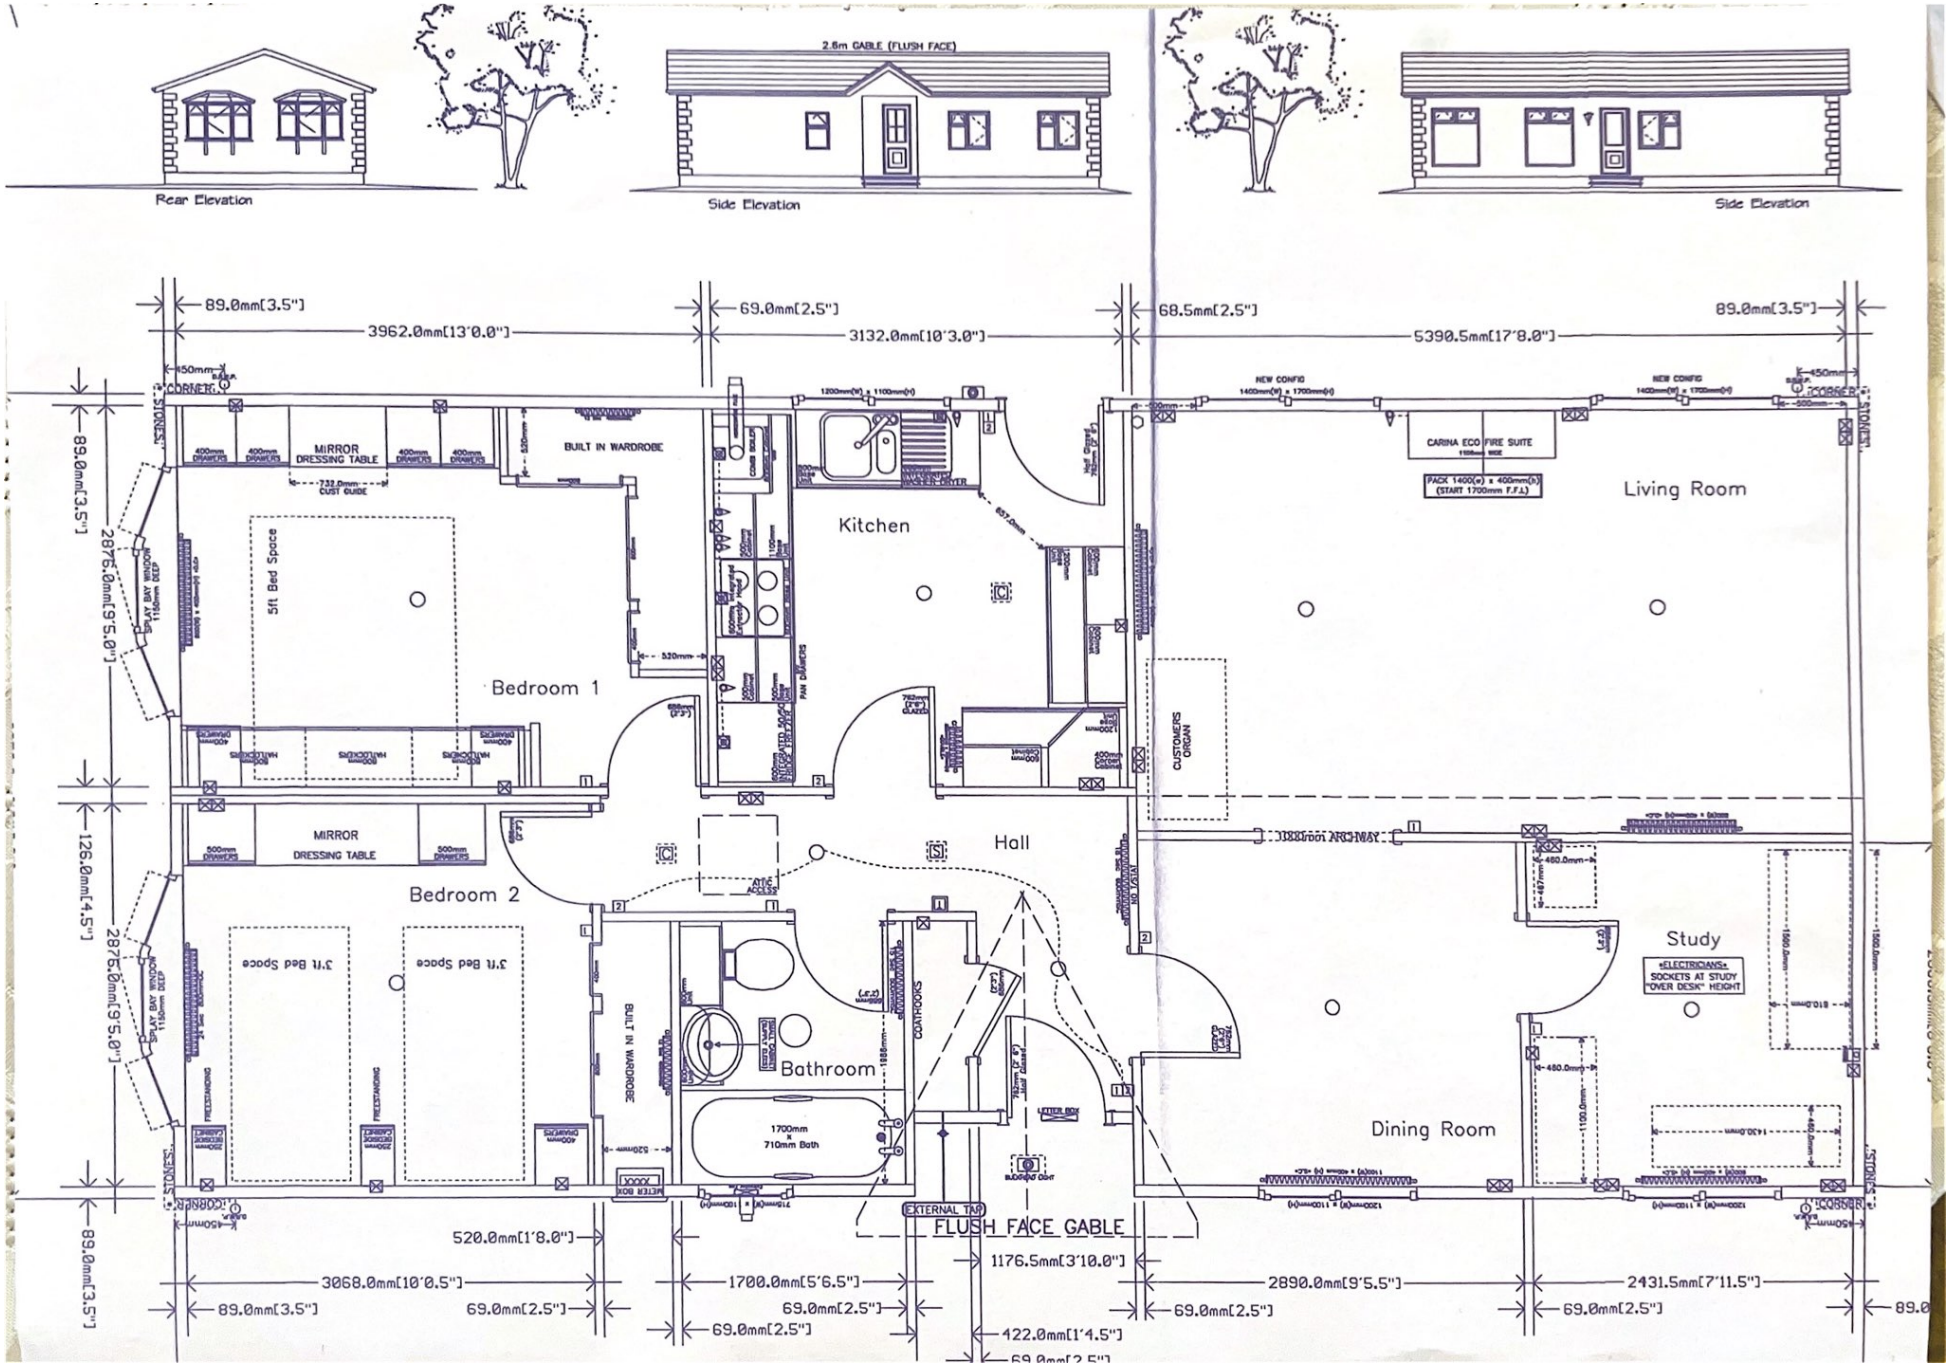
Rear Elevation
2.6m GABLE (FLUSH FACE)
Side Elevation
Side Elevation
89.0mm[3.5"]
3962.0mm[13'0.0"]
69.0mm[2.5"]
3132.0mm[10'3.0"]
68.5mm[2.5"]
5390.5mm[17'8.0"]
89.0mm[3.5"]
CORNER
STONES
MIRROR DRESSING TABLE
BUILT IN WARDROBE
Kitchen
5ft Bed Space
Bedroom 1
CARINA ECO FIRE SUITE
Living Room
CUSTOMERS ORGAN
MIRROR DRESSING TABLE
Hall
Bedroom 2
3'ft Bed Space
Bathroom
1700mm x 710mm Bath
Study
ELECTRICIANS SOCKETS AT STUDY "OVER DESK" HEIGHT
Dining Room
EXTERNAL TAP
FLUSH FACE GABLE
89.0mm[3.5"]
2875.0mm[9'5.0"]
126.0mm[4.5"]
520.0mm[1'8.0"]
3068.0mm[10'0.5"]
1700.0mm[5'6.5"]
1176.5mm[3'10.0"]
2890.0mm[9'5.5"]
2431.5mm[7'11.5"]
422.0mm[1'4.5"]